
Plumpton, East Sussex | Oak-framed Garage and Annexe

Building Regulations design | Anonymised drawing sample


Complete front elevation and framing studies for an oak-framed garage and annexe - Plumpton, East Sussex. Earlier draft study within the Building Regulations design project.



1 **00 - Front - Complete**
1 : 25

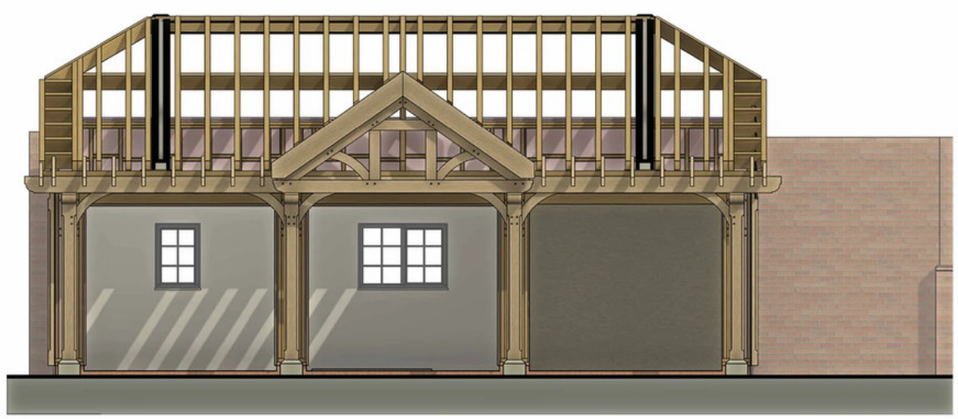

2 **00 - Front - Framing - Oak & Softwood**
1 : 50

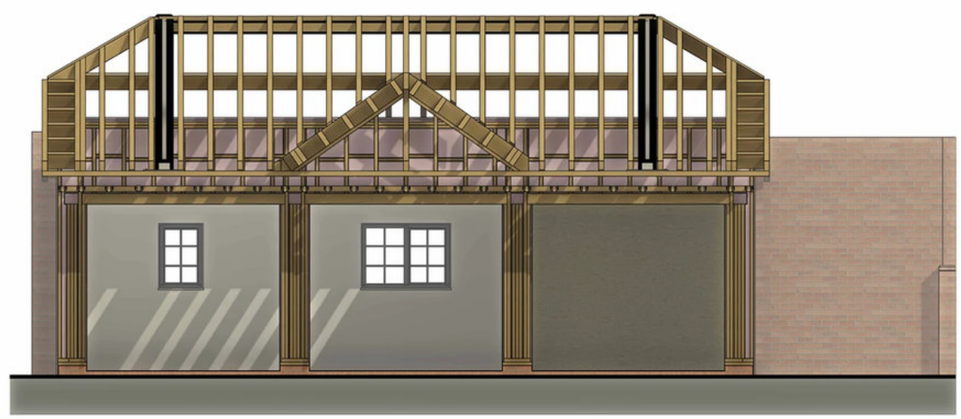

3 **00 - Front - Framing - Softwood Only**
1 : 50

0m 0.5m 1m 1.5m 2m 2.5m

Scale Bar (1:25 @ A2)

0m 1m 2m 3m 4m 5m


Scale Bar (1:50 @ A2)

Drawing composition 1 of 3 | Portfolio sample, reduced for display


Plumpton, East Sussex | Oak-framed Garage and Annexe

Building Regulations design | Anonymised drawing sample


Complete oak-frame elevations and isometric views - Plumpton, East Sussex. Earlier draft framing study within the Building Regulations design project.

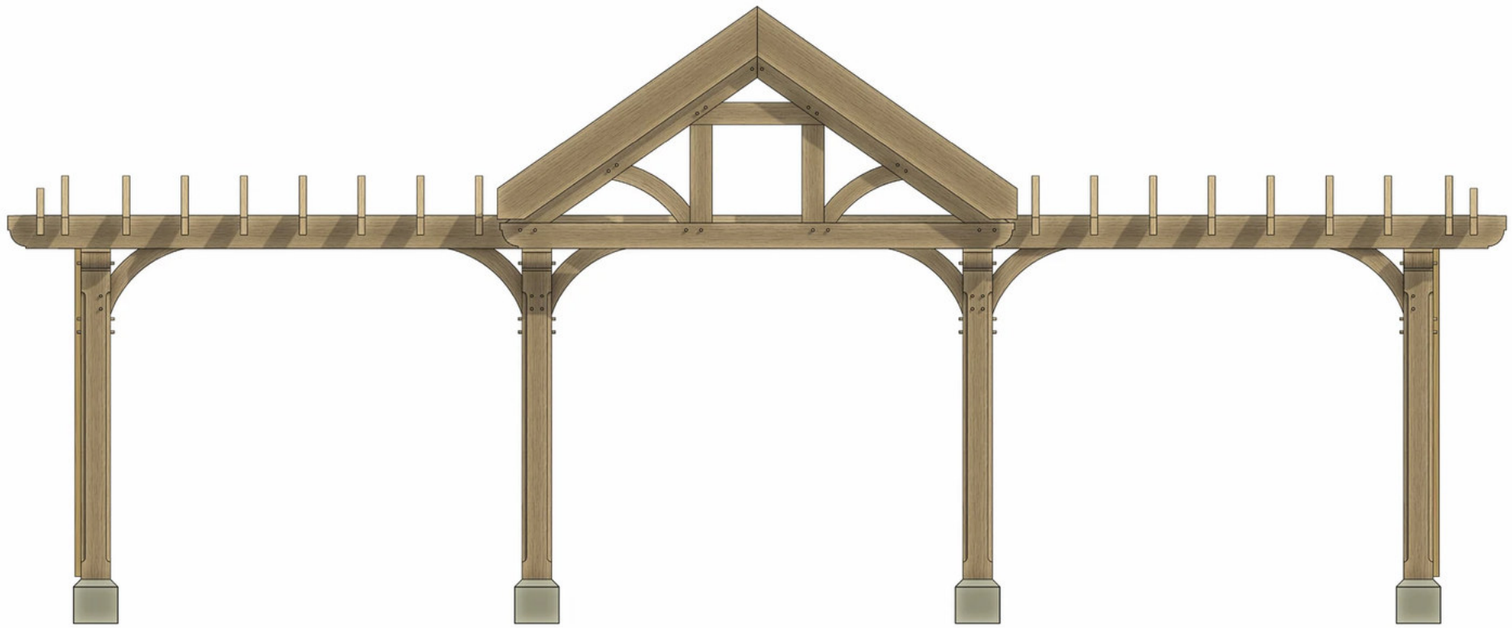


1 **00 - Front - Oak Framing**
1 : 25

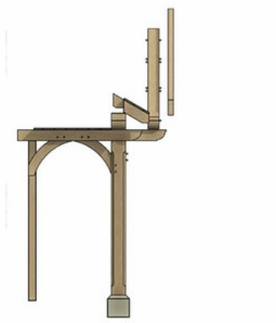


2 **01 - Left - Oak Framing**
1 : 50

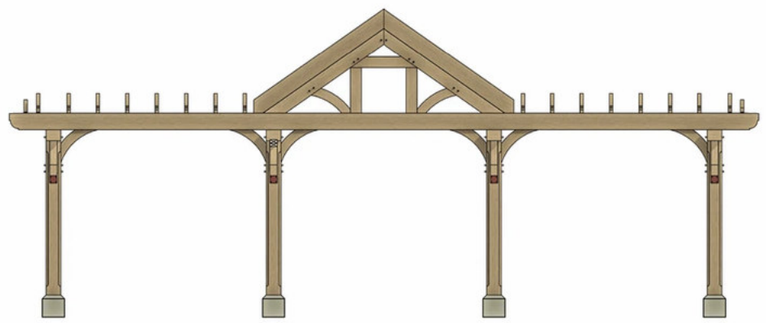


4 **03 - Rear - Oak Framing**
1 : 50

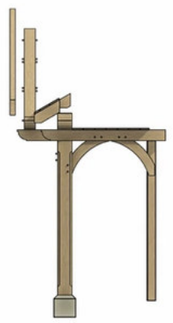

3 **02 - Right - Oak Framing**
1 : 50

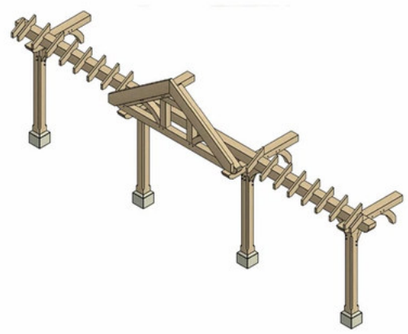


5 **Front Right - Iso - Oak Framing**

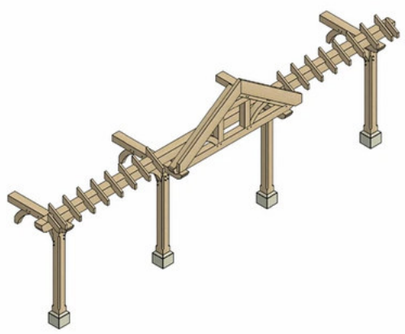

6 **Front Left - Iso - Oak Framing**



7 **Rear Left - Iso - Oak Framing**

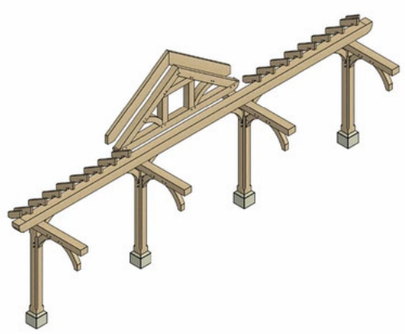

8 **Rear Right - Iso - Oak Framing**



Scale Bar (1:25 @ A2)




Scale Bar (1:50 @ A2)


Drawing composition 2 of 3 | Portfolio sample, reduced for display

Plumpton, East Sussex | Oak-framed Garage and Annexe

Building Regulations design | Anonymised drawing sample

Complete technical section from the Building Regulations drawing set for an oak-framed garage and annexe - Plumpton, East Sussex. Later technical drawing.

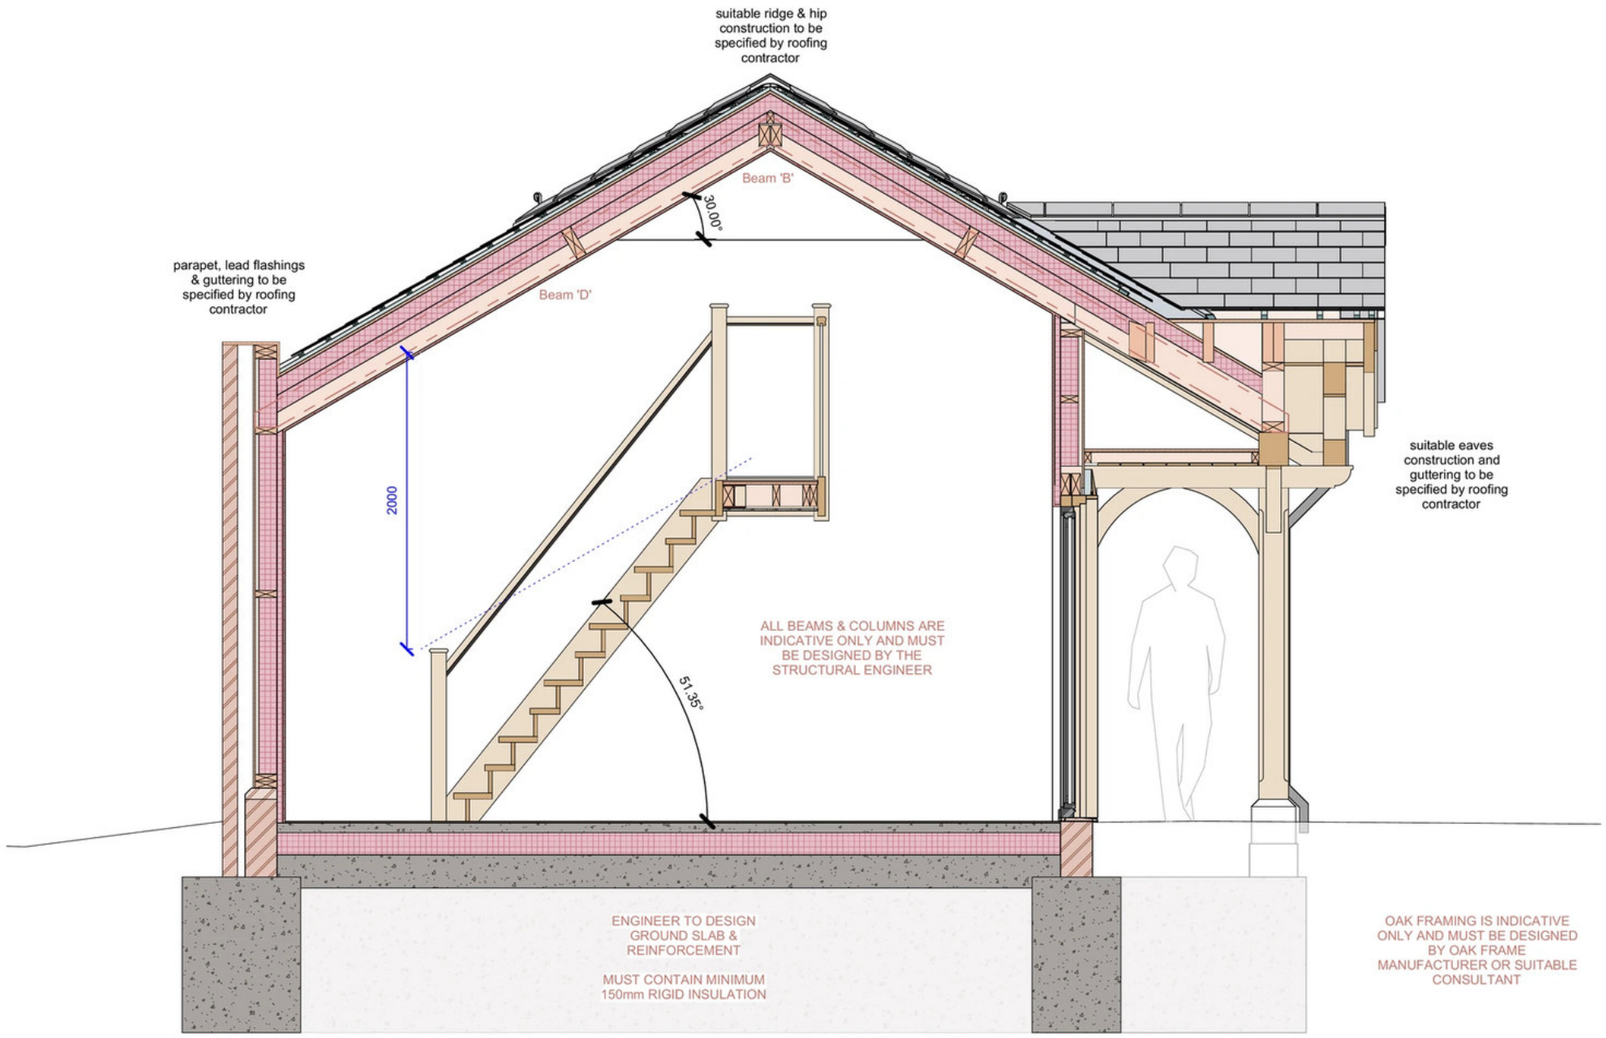

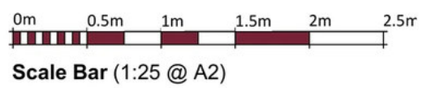

Scale Bar (1:25 @ A2)

Drawing composition 3 of 3 | Portfolio sample, reduced for display